FilmL.A., Inc.
6255 W Sunset Blvd, 12th Floor
Hollywood, CA 90028
t: (213)977-8600 - f: (213)977-8601
www.filmla.com

Summary Information

Permit No: S00108804-C **Type of Permit:** STILL **Release Date:** 06/30/2016

Production Company JEFF LUDES PHOTOGRAPHY

Insured Company Name JEFF LUDES PHOTOGRAPHY

Contact Phone No. 1 818-248-9167
Contact Phone No. 2
Fax
Address 3415 FAIRESTA ST
LA CRESCENTA, California 91214

Production Title TOYOTA PRIUS

Type of Production Still Photo

Producer Anne Tower

Director Jeff Ludes

1st AD n/a n/a

Production Manager n/a n/a

FilmL.A. Coordinator Hans Groszkruger

Location Manager Anne Tower
Primary Phone Mobile - 310-699-9261
Secondary Phone

Location Assistant n/a n/a
Primary Phone Mobile - 310-699-9261
Secondary Phone

Fees

FILMLA NON-REFUNDABLE FILM PERMIT RIDER FEE	$100.00

Total Permit Fee $100.00

Number of Locations 1

NOT A PERMIT

FilmL.A., Inc.
6255 W Sunset Blvd, 12th Floor
Hollywood, CA 90028
t: (213)977-8600 - f: (213)977-8601
www.filmla.com

Summary Information — Location

Permit Number	S00108804-C	**Location Manager**	Anne Tower
Production Company	JEFF LUDES PHOTOGRAPHY	Primary Phone	Mobile - 310-699-9261
Insured Company	JEFF LUDES PHOTOGRAPHY	Secondary Phone	
Production Title	TOYOTA PRIUS		

Location Address Avenue of the Stars, Constellation BL - Santa Monica BL , Los Angeles, CA, 90067

Location Type Street

Film Dates
6/26/2016 - 6/26/2016 14:00 - 05:00 1 day
7/2/2016 - 7/2/2016 14:00 - 05:00 1 day
7/3/2016 - 7/3/2016 14:00 - 05:00 1 day

Open or Closed to the Public Open

Generic Conditions
Must comply with attached conditions
Must Maintain 5' Clearance on Sidewalks/Walkways
No cast or crew parking on area streets
Number of uniformed officers listed on the permit is a minimum requirement. Permittee remains responsible for deploying a sufficient number of uniformed officers to provide traffic and crowd control to ensure the safety of the film crew and the public.
Traffic control must be done in accordance w/MUTCD
Traffic Officers Required
Uniformed officers shall have a copy of the film permit in their possession and are required to confirm that all traffic control signage devices are in place.

Please see attached document Ave of the Stars btwn Constellation & Santa Monica WS Curb+1 - Jeff Ludes Photography.pdf

Equipment on Location

Type	Quantity
Cast/Crew vehicles	5
Cube Trucks	2
Motor Homes	1
Picture vehicles	1
Trailers	1
Vans	1

Personnel on Location

Type	Quantity
Crew	20
Off-Duty/Retired LAPD Officer(s)	2
Spot Check	1

Filming Activities Atmospheric Smoke Effects; Drive by; Drive ups & away; Equipment on sidewalk, in curb lane & across street; Exterior establishing shots; Intermittent pedestrian control; Intermittent traffic control - 2 minutes standard; Wetdown; still shots of picture car in street ;

Jurisdiction **Political:** Los Angeles City - Council District 05 **Police:** Los Angeles Police Department **Fire:** Los Angeles City

Thomas Guide **Page:** 592 **Grid:** E3

Coordinator Note RIDER "A" RELEASES LOCATION

Coordinator Note RIDER "C" ADJUSTS LANE CLOSURE

Parking

Base Camp
Location Type : Filming Location

Crew Parking
Location Type : Filming Location

Lane / Full Closure
W/S CURB LANE AND ADJACENT LANE AVENUE OF THE STARS, CONSTELLATION TO SANTA MONICA
W/S CURB LANE AND 2 ADJACENT LANES OF AVENUE OF THE STARS, SOUTH BOUND TURN POCKET SOUTH 120'

NOT A PERMIT

FilmL.A., Inc.
6255 W Sunset Blvd, 12th Floor
Hollywood, CA 90028
t: (213)977-8600 - f: (213)977-8601
www.filmla.com

Summary Information — Location

Location 1 of 1

Permit Number	S00108804-C	**Location Manager**	Anne Tower
Production Company	JEFF LUDES PHOTOGRAPHY	Primary Phone	Mobile - 310-699-9261
Insured Company	JEFF LUDES PHOTOGRAPHY	Secondary Phone	
Production Title	TOYOTA PRIUS		

Approximate Footage 0 - 300

Date(s) 7/2/2016 to 7/3/2016 **Time(s)** 21:00 to 05:00

NOT A PERMIT

Permit #S00108804-C

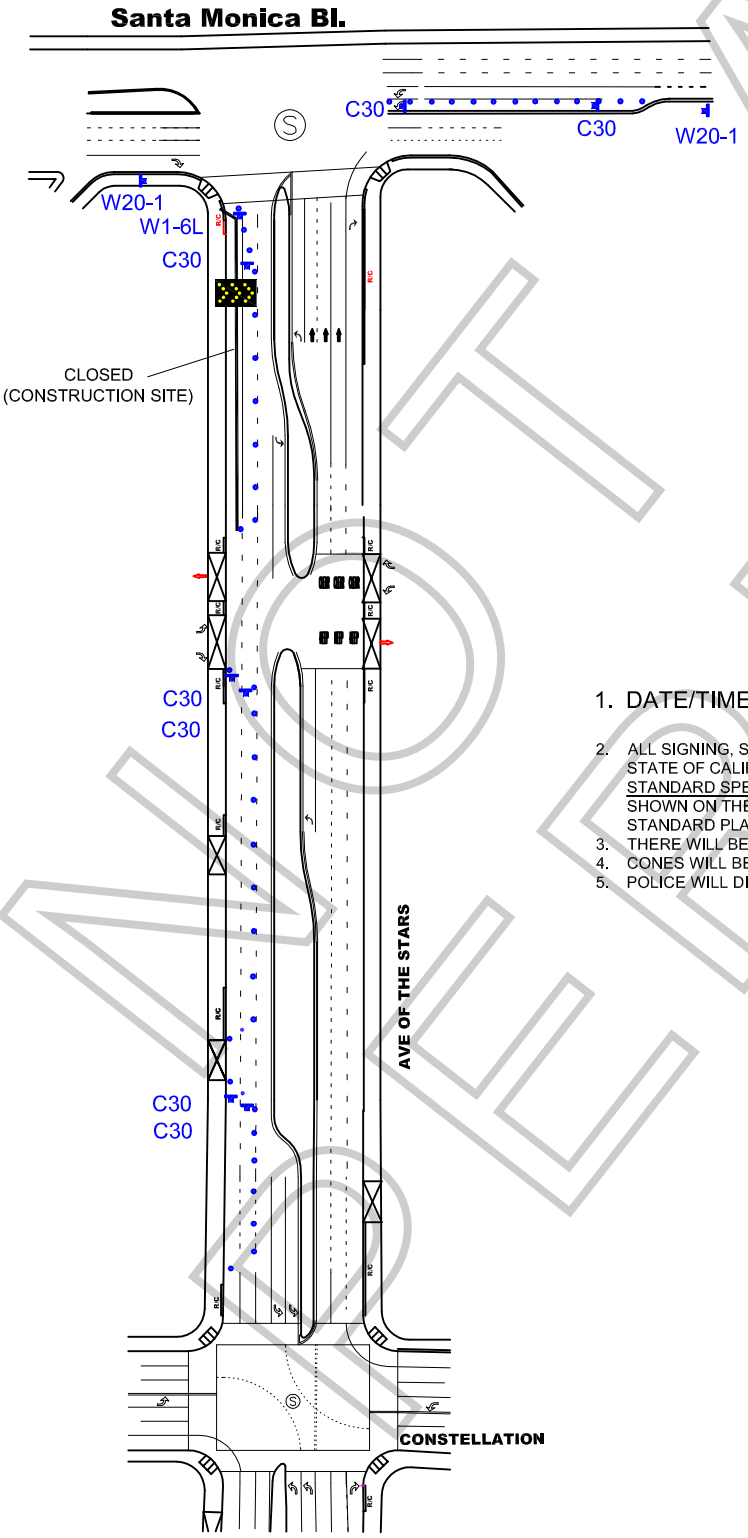

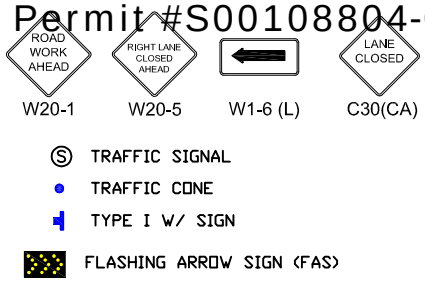

Ⓢ TRAFFIC SIGNAL

● TRAFFIC CONE

TYPE I W/ SIGN

FLASHING ARROW SIGN (FAS)

ALL TRAFFIC CONTROL WILL BE INSTALLED TO MEET OR EXCEED THE LATEST CA MUTCD MINIMUM REQUIREMENTS

WORK ZONE TRAFFIC CONTROL PLAN
GENERAL NOTES

1. DATE/TIME: FROM 6-26-16 & 7-2-16 14:00 HOURS TO 05:00 HOURS.
2. ALL SIGNING, STRIPING, AND TRAFFIC CONTROL DEVICES SHALL CONFORM TO THE (CURRENT) STATE OF CALIFORNIA DEPARTMENT OF TRANSPORTATION (CALTRANS) STANDARD PLANS AND STANDARD SPECIFICATIONS, CALIFORNIA MUTCD, AND ANY ADDENDUMS THERETO, AND AS SHOWN ON THESE PLANS, SYMBOLS AND ABBREVIATIONS USED ARE SHOWN ON CALTRANS STANDARD PLANS.
3. THERE WILL BE NO INTERFERENCE WITH TRAFFIC SIGNALS OR CROSSWALKS.
4. CONES WILL BE 28" MINIMUM HEIGHT AND HAVE REFLECTORIZED SLEEVES FOR NIGHT WORK.
5. POLICE WILL DIRECT TRAFFIC IF NECESSARY.

NOT A PERMIT

TCP FOR:	JEFF LUDES PHOTOGRAPHY: "TOYOTA PRIUS"
LOCATION:	W/S CURB & ADJACENT OF AVE OF THE STARS CONSTELLATION TO SANTA MONICA LOS ANGELES, CA
CONTACT:	JOHN WHEELER PH# 818-347-9929
	JCL TRAFFIC SERVICES (213) 622-9775 C31-CA Lic # 805357
DATE / REVISIONS	DRAFTER: M. MENJIVAR; SCALE: N.T.S.; FILM LA: HANS